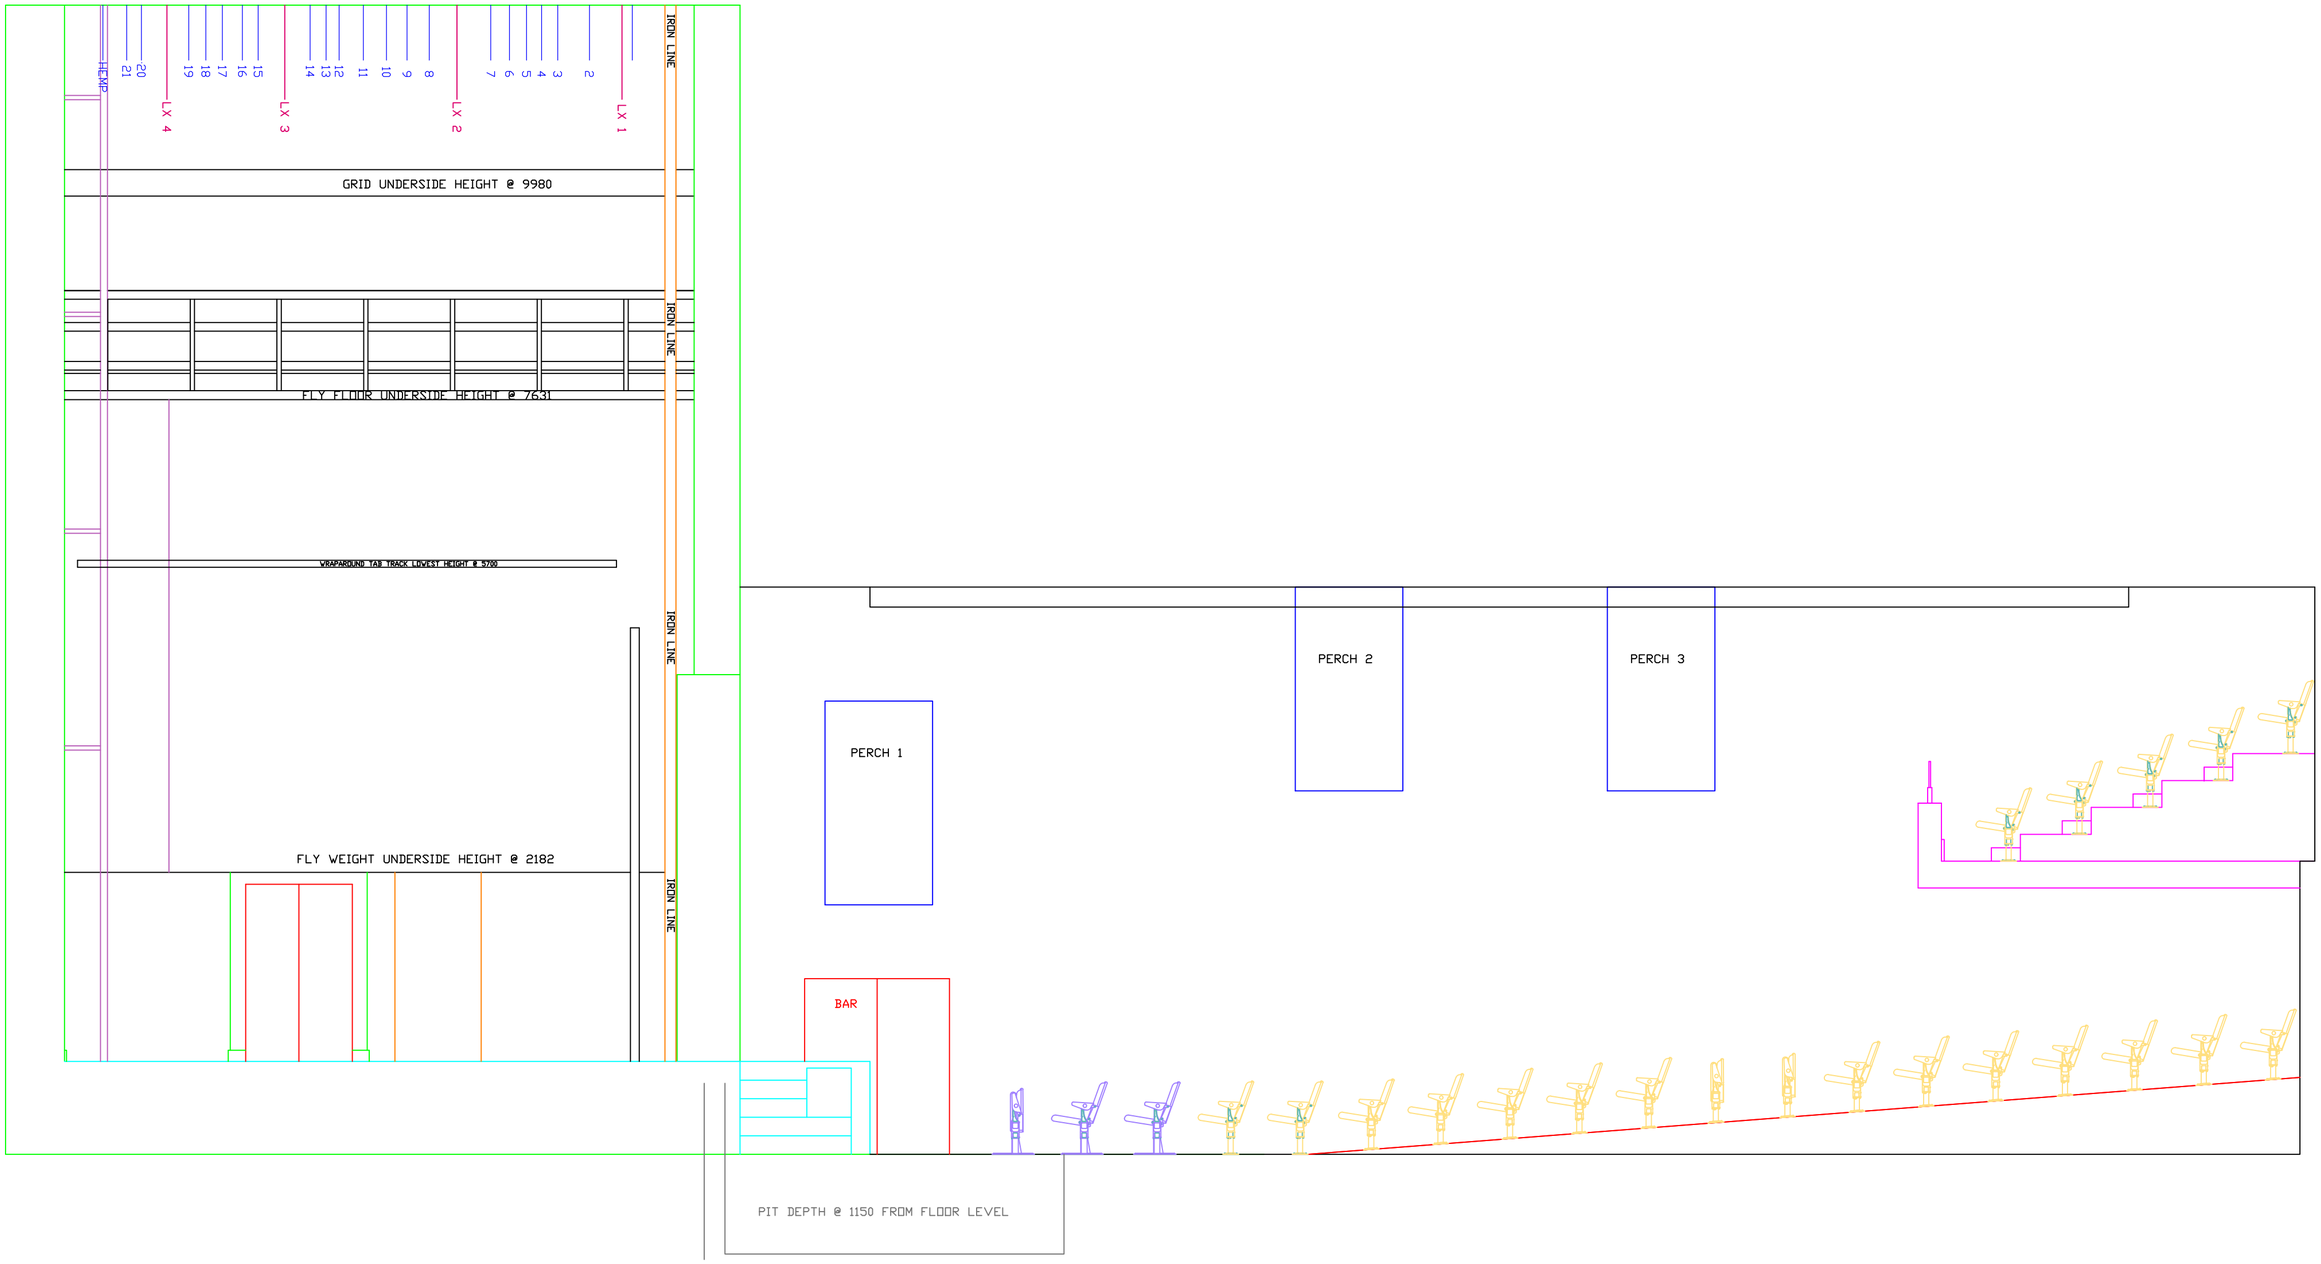

SCALE CHECKER

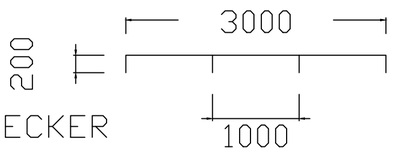

VENUE	CIVIC THEATRE, CHELMSFORD
PLAN	SL ELEVATION
SCALE	1:50 @ A2