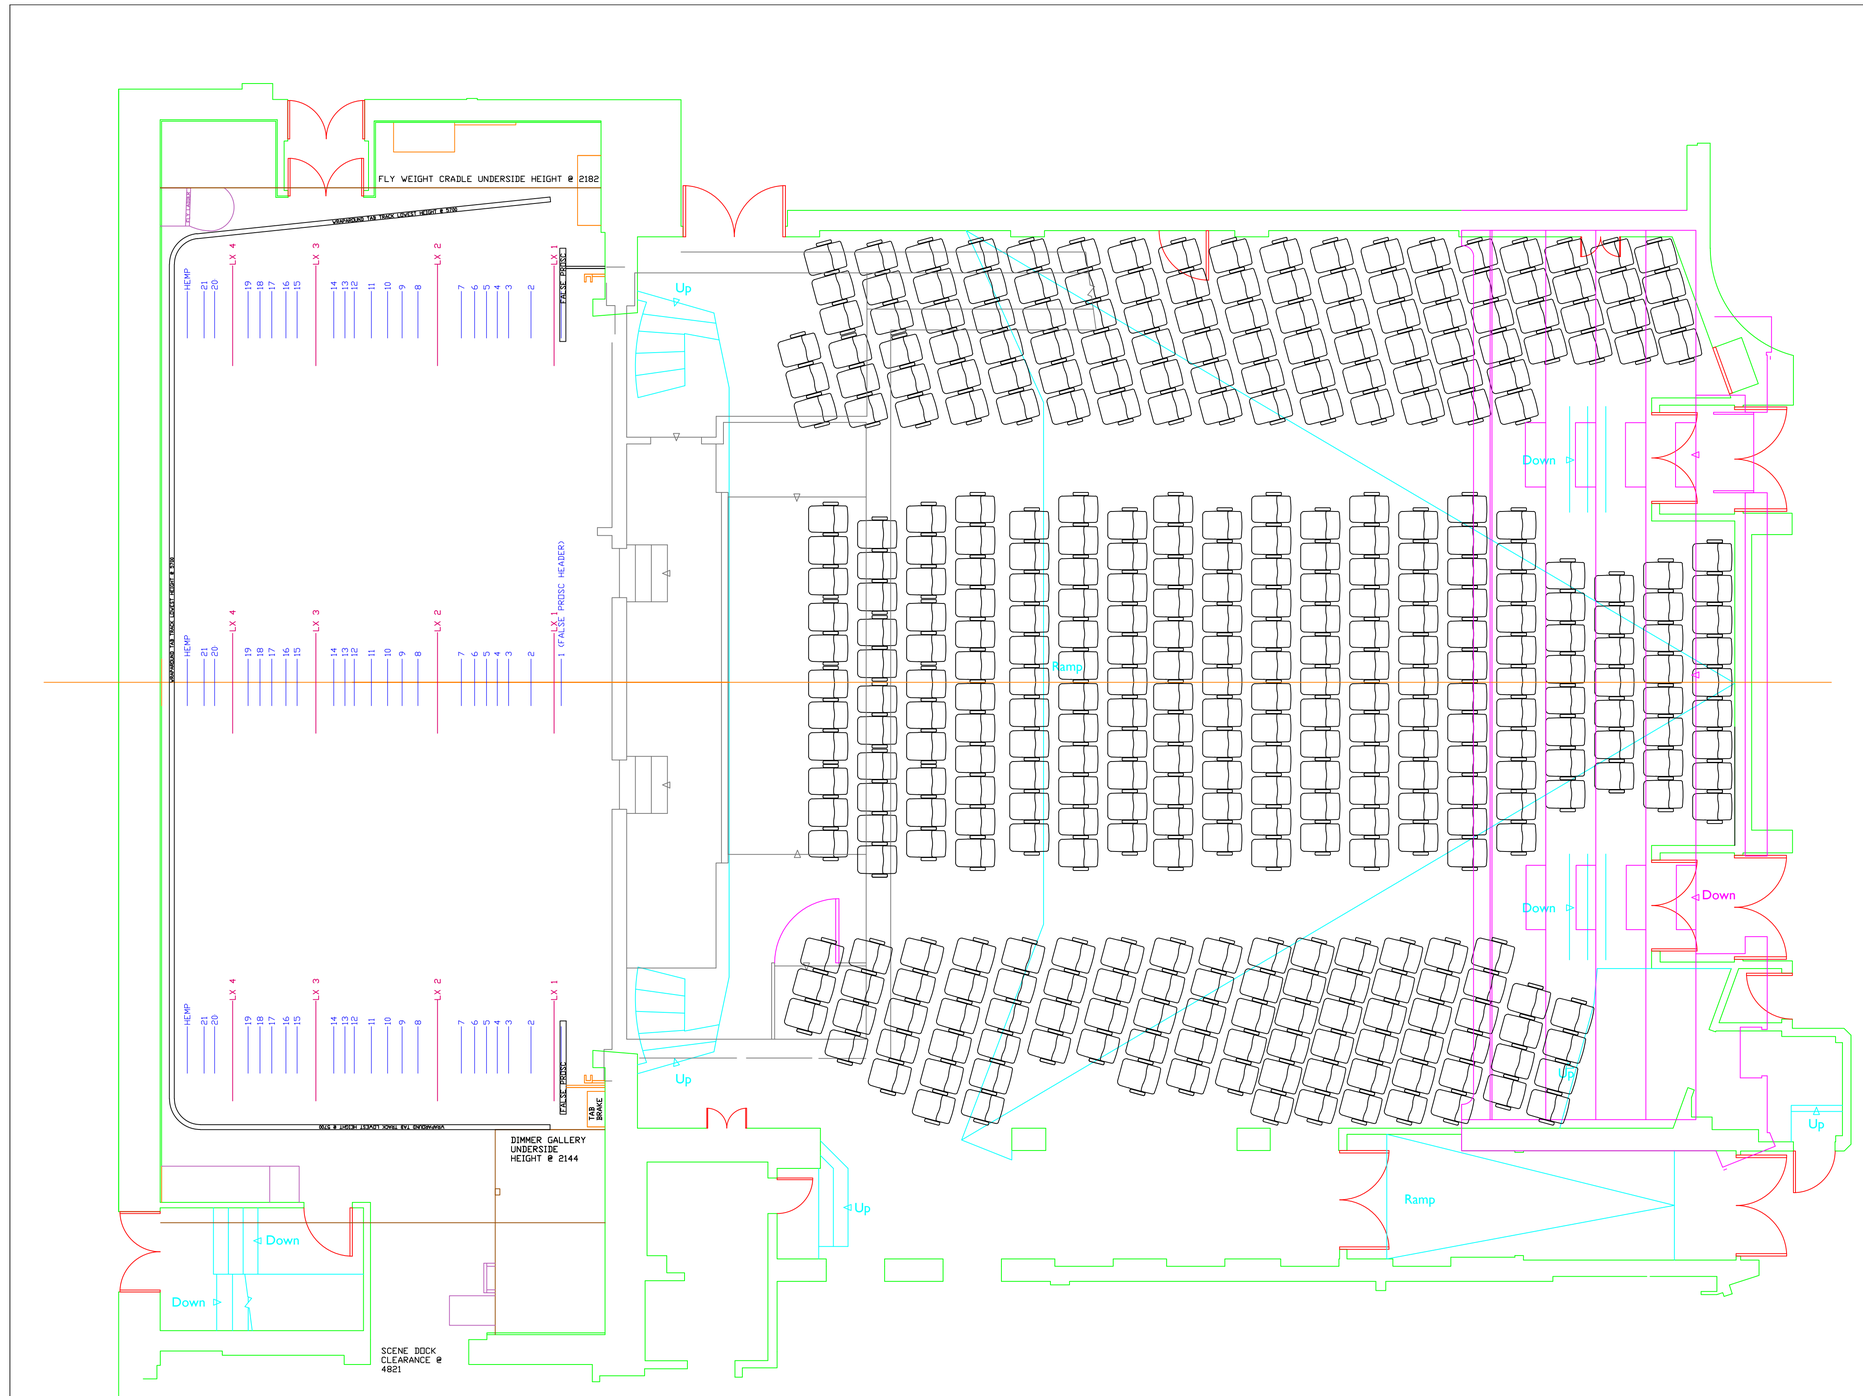

VENUE	CIVIC THEATRE, CHELMSFORD
PLAN	GROUNDPLAN
SCALE	1:50 @ A1